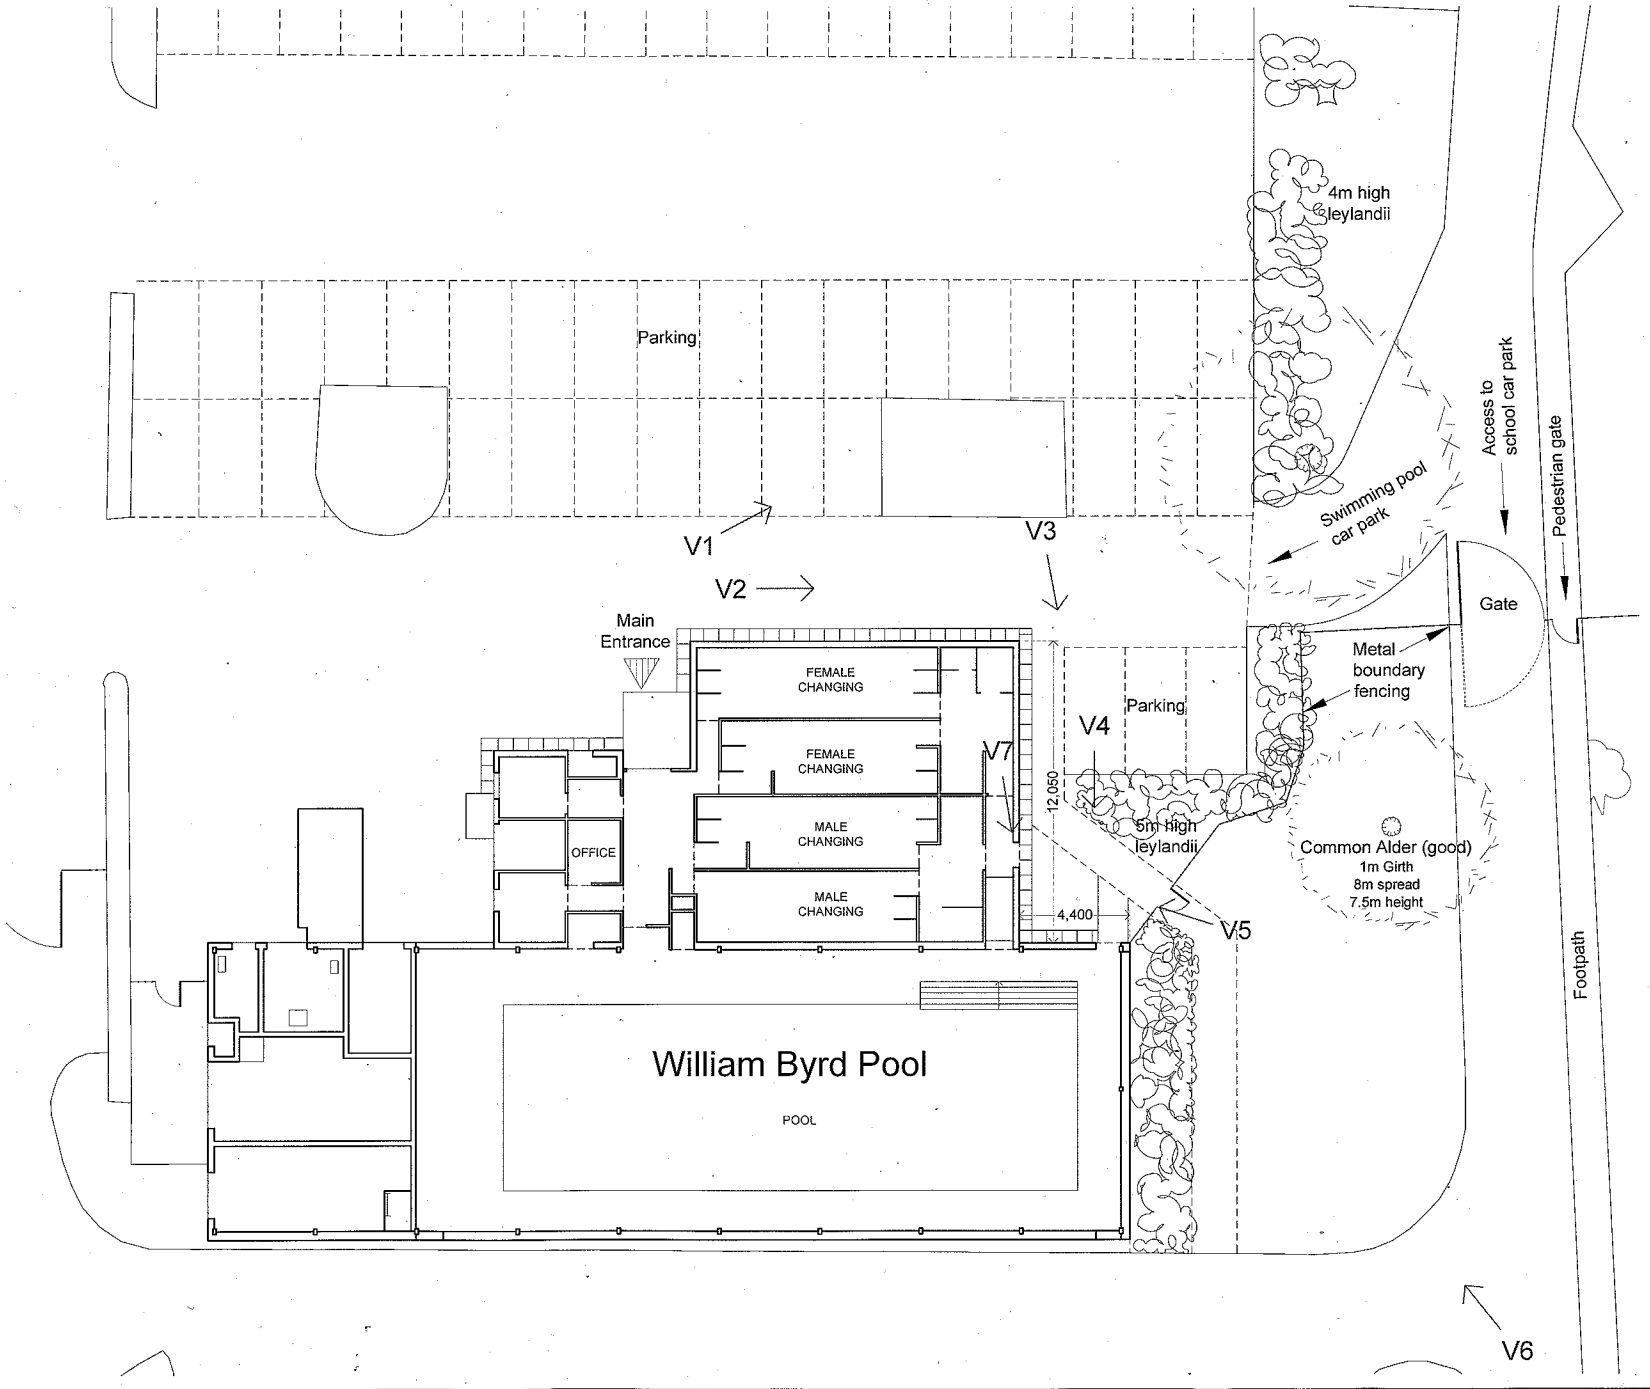

NOTES

The Contractor must verify all dimensions at the site before setting out, commencing work, or making any shop drawings. Any discrepancies must be reported to the Contract Administrator before proceeding.

DO NOT SCALE FROM THIS DRAWING

V2 → camera viewpoint

Rev	Revision notes	Initials	Date
A	Additional dimensions and camera viewpoints included.	SP	21/05/10

HILLINGDON
LONDON
MAJOR CONSTRUCTION PROJECTS
4N/12, CIVIC CENTRE, UXBRIDGE, MIDDLESEX, UB8 1UW
Tel: 01895 250 111
Fax: 01895 277 224

PROJECT

WILLIAM BYRD SWIMMING POOL - MODULAR EXTENSION

DESCRIPTION

EXISTING SITE PLAN

SCALE	DRAWN BY	CHECKED BY	DATE
1:200 @ A3	SAM		15/10/09

DRAWING No. 2009D64/P/02

REV. A